* ALL MATERIALS TYPE-316 STAINLESS STEEL.

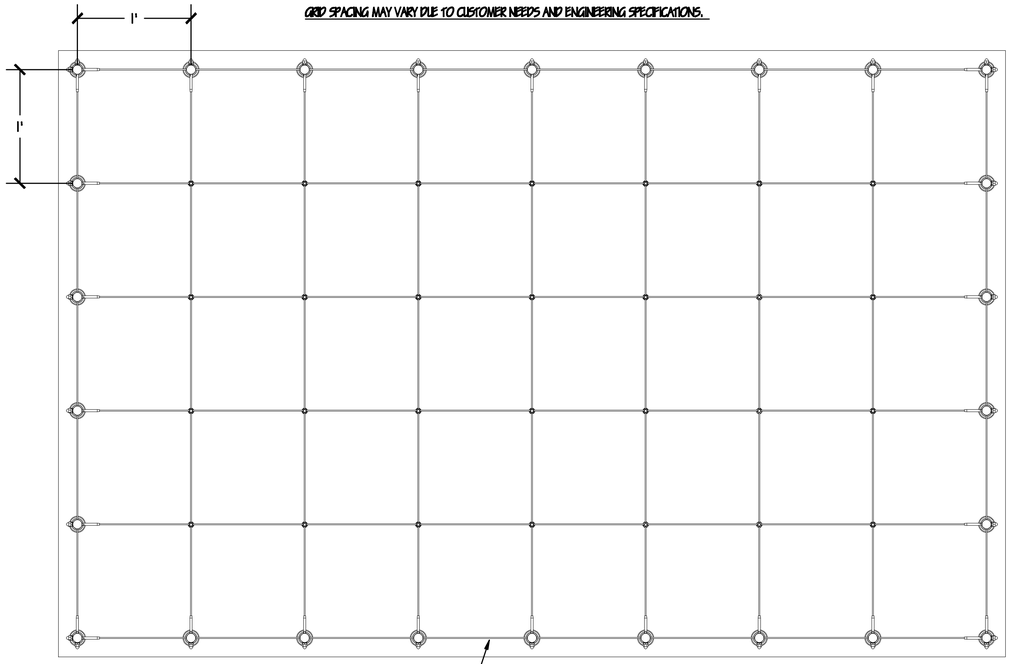

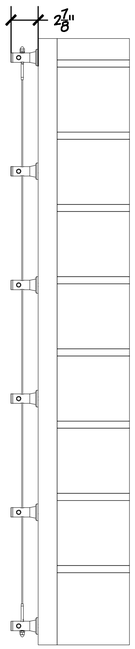

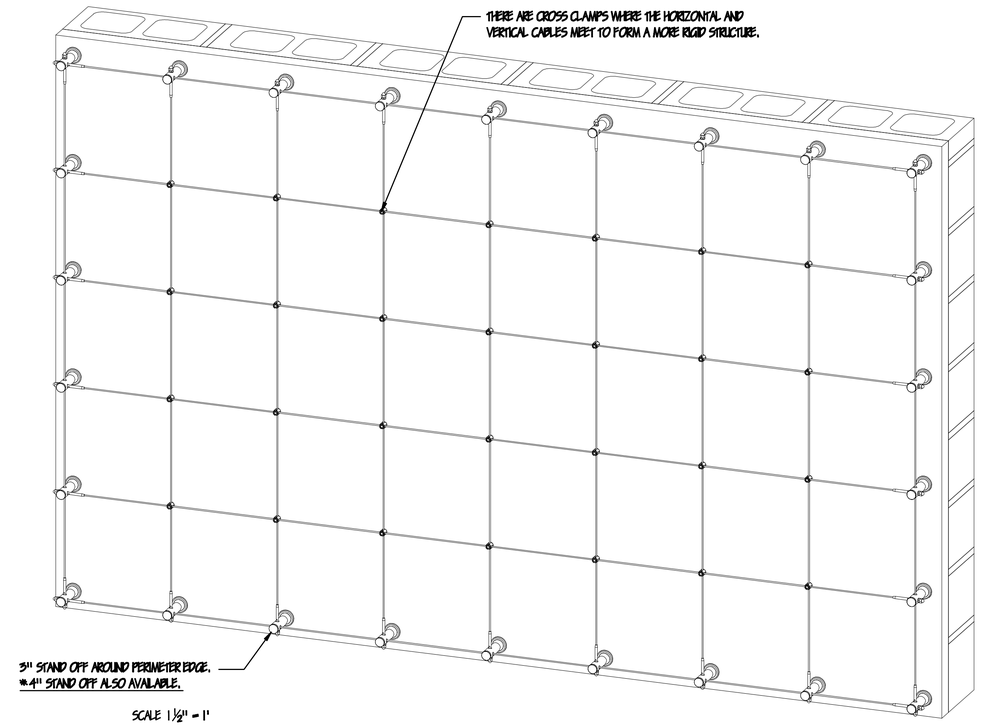

SYSTEM 2000-60 SAMPLE LAYOUT.

SCALE 1 1/2" = 1'

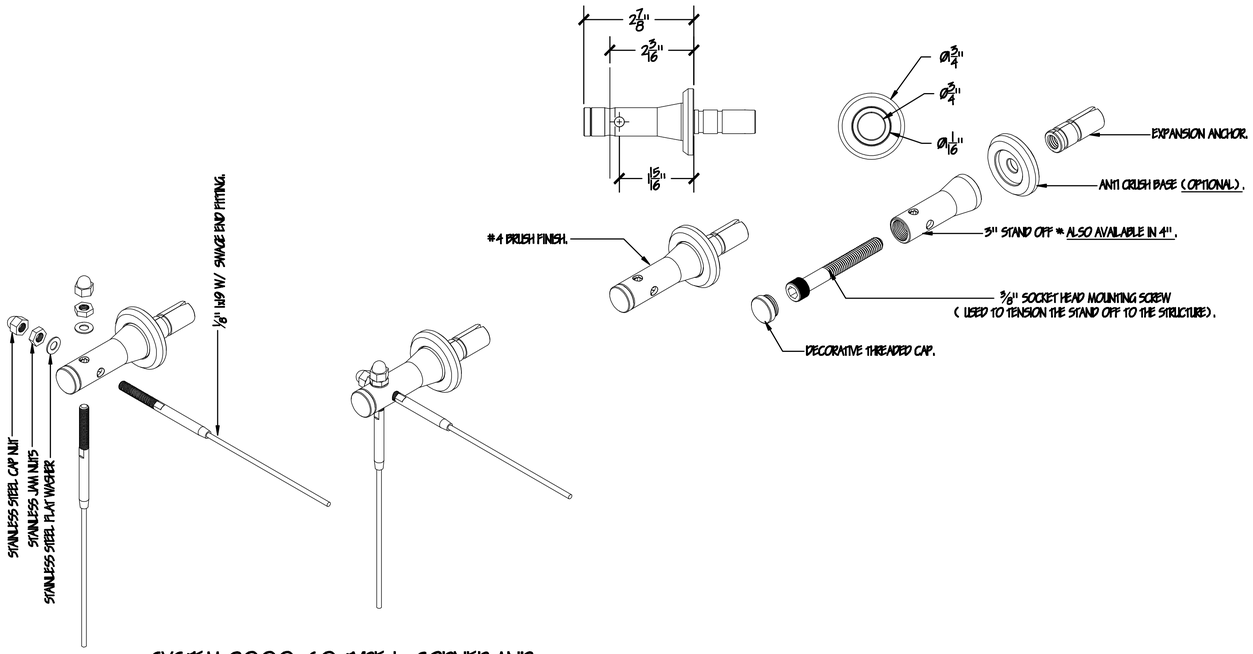

SYSTEM 2000-60 TYPE 1- CORNER AND END STAND OFF.

SCALE 6" = 1'

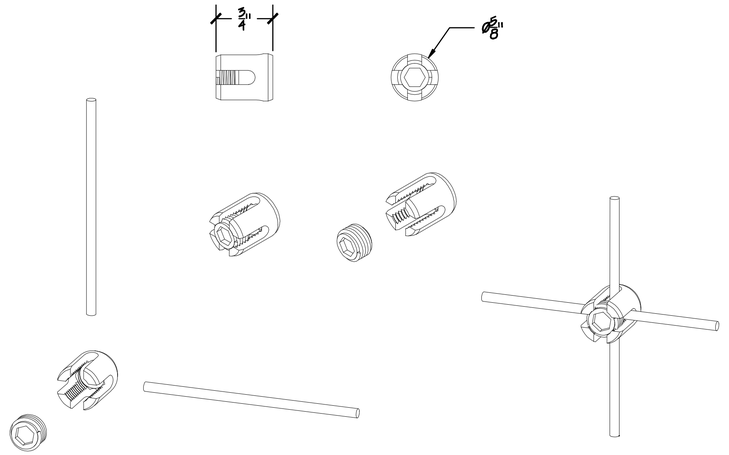

SYSTEM 2000-60 TYPE 3 CROSS CLAMP CONNECTOR.

SCALE 1' = 1'

PRODUCT:
SYSTEM-2000-60 CABLE TRELLIS SYSTEM.

CONTENT:
2000-60 STANDARD SYSTEM DETAILS.

DRAWN BY: KELLER, C.

DATE: 09-05-14

PROPRIETARY CONFIDENTIAL:
THE INFORMATION CONTAINED IN THIS DRAWING IS THE SOLE PROPERTY OF SECO SOUTH INC. ANY REPRODUCTION IN PART OR AS A WHOLE WITHOUT THE WRITTEN PERMISSION OF SECO SOUTH INC. IS PROHIBITED.

2111 34TH WAY
LARGO FL 33771
PH:727-536-1924
FAX:727-539-6514
SALES@SECOSOUTH.COM

secosouth